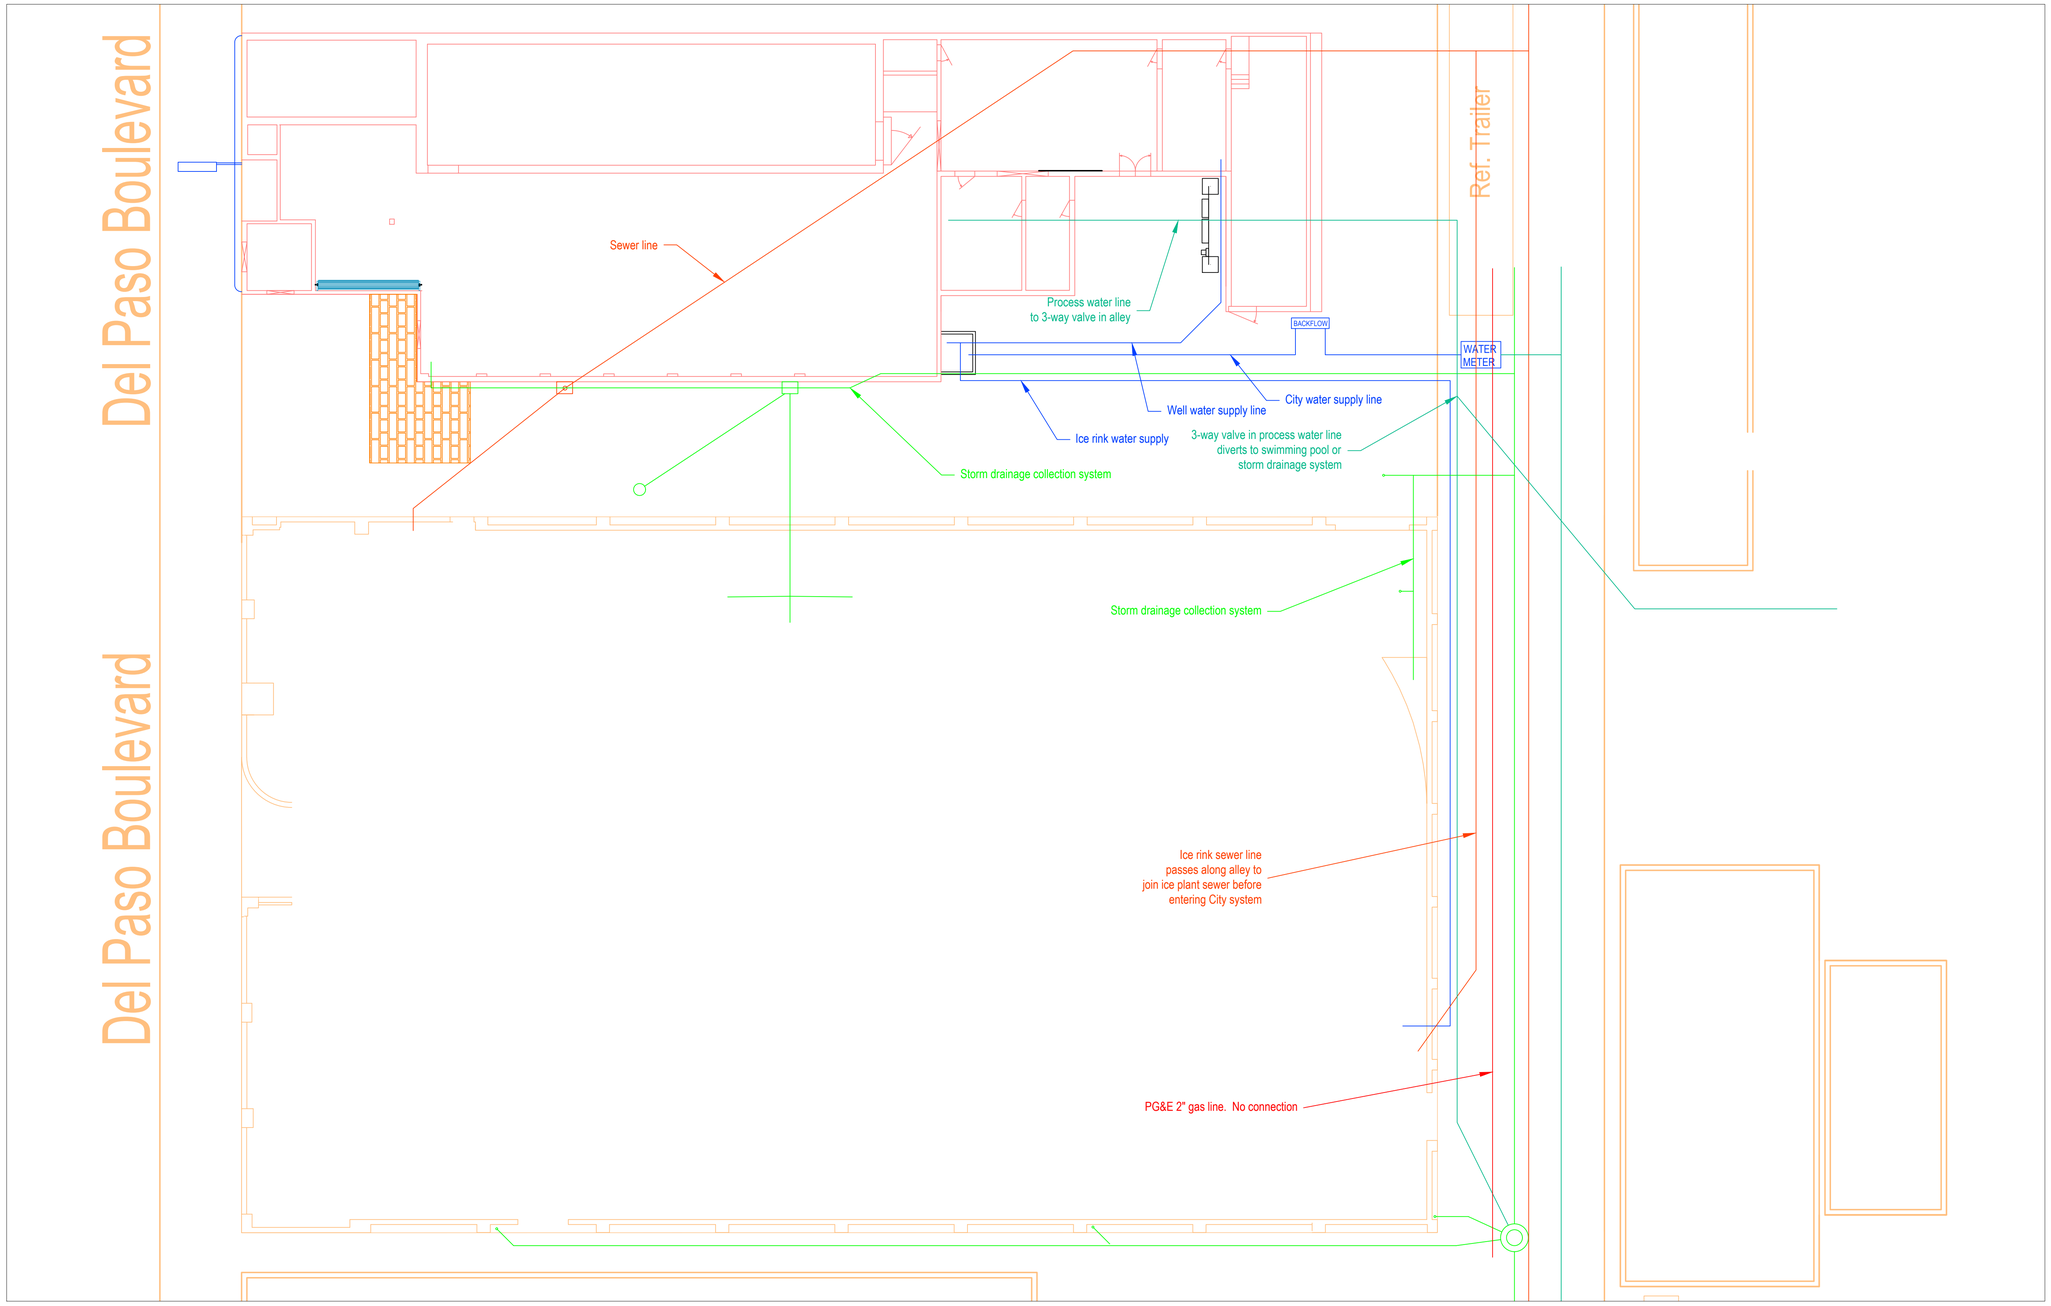
Del Paso Boulevard
Del Paso Boulevard
Ref. Trailer
Sewer line
Process water line
to 3-way valve in alley
BACKFLOW
WATER
METER
City water supply line
Well water supply line
Ice rink water supply
3-way valve in process water line
diverts to swimming pool or
storm drainage system
Storm drainage collection system
Storm drainage collection system
Ice rink sewer line
passes along alley to
join ice plant sewer before
entering City system
PG&E 2" gas line. No connection